APPENDIX B

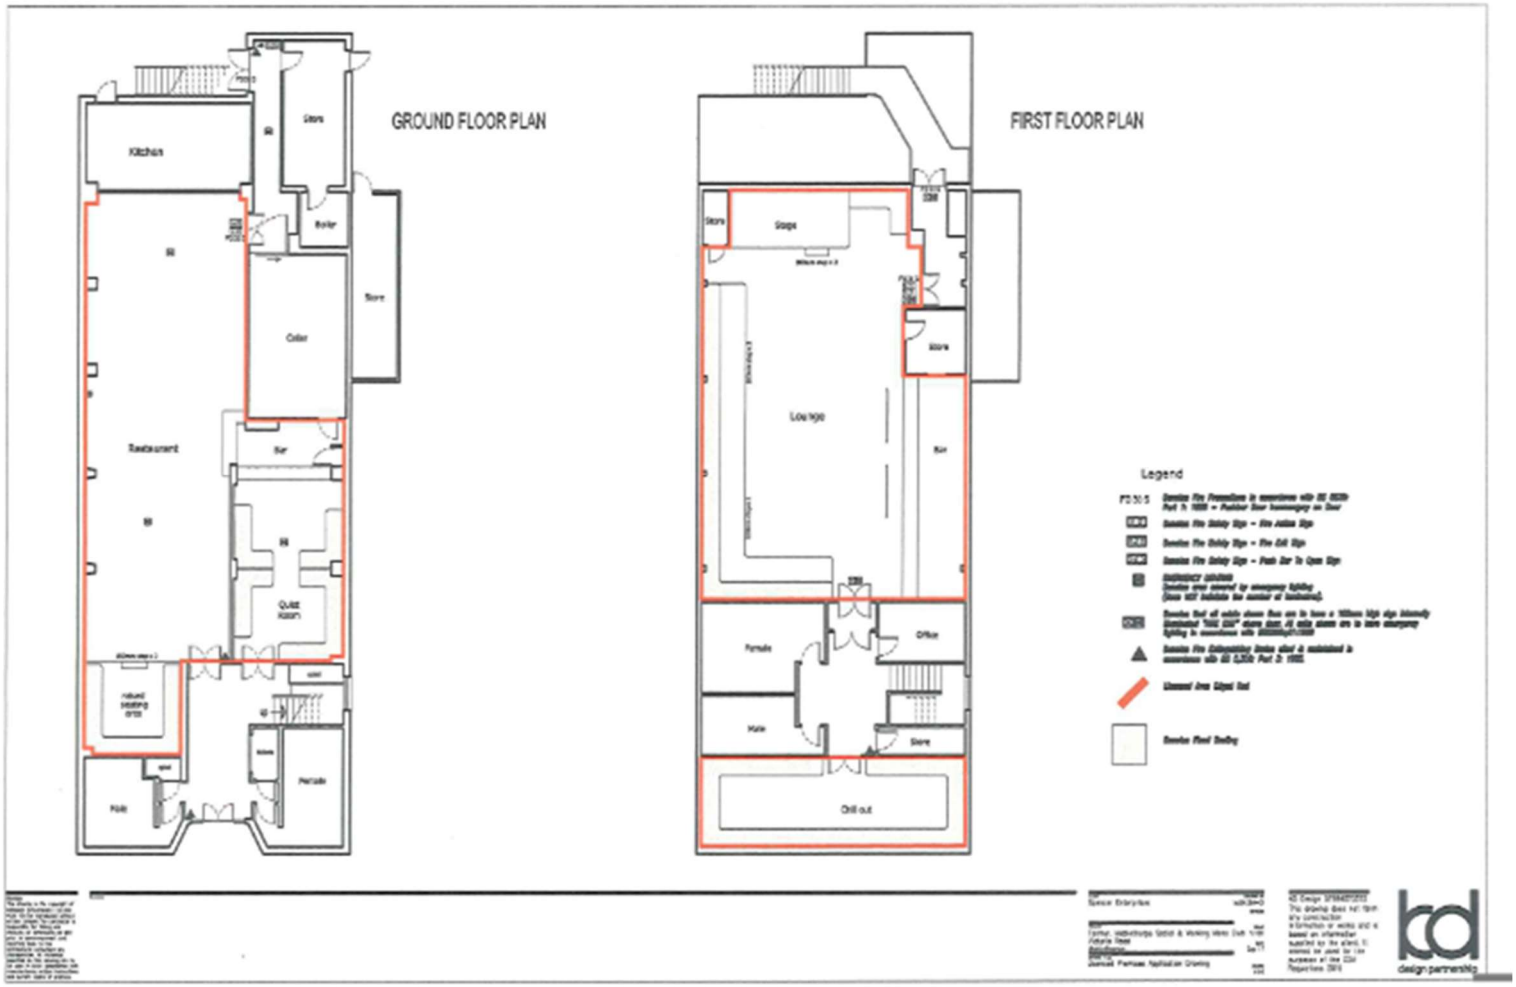
GROUND FLOOR PLAN
Kitchen
Store
Boiler
Store
Cellar
Restaurant
Bar
Quiet Room
Female
Male
FIRST FLOOR PLAN
Stairs
Stage
Store
Lounge
Bar
Female
Office
Male
Store
Chill out
Legend
design partnership